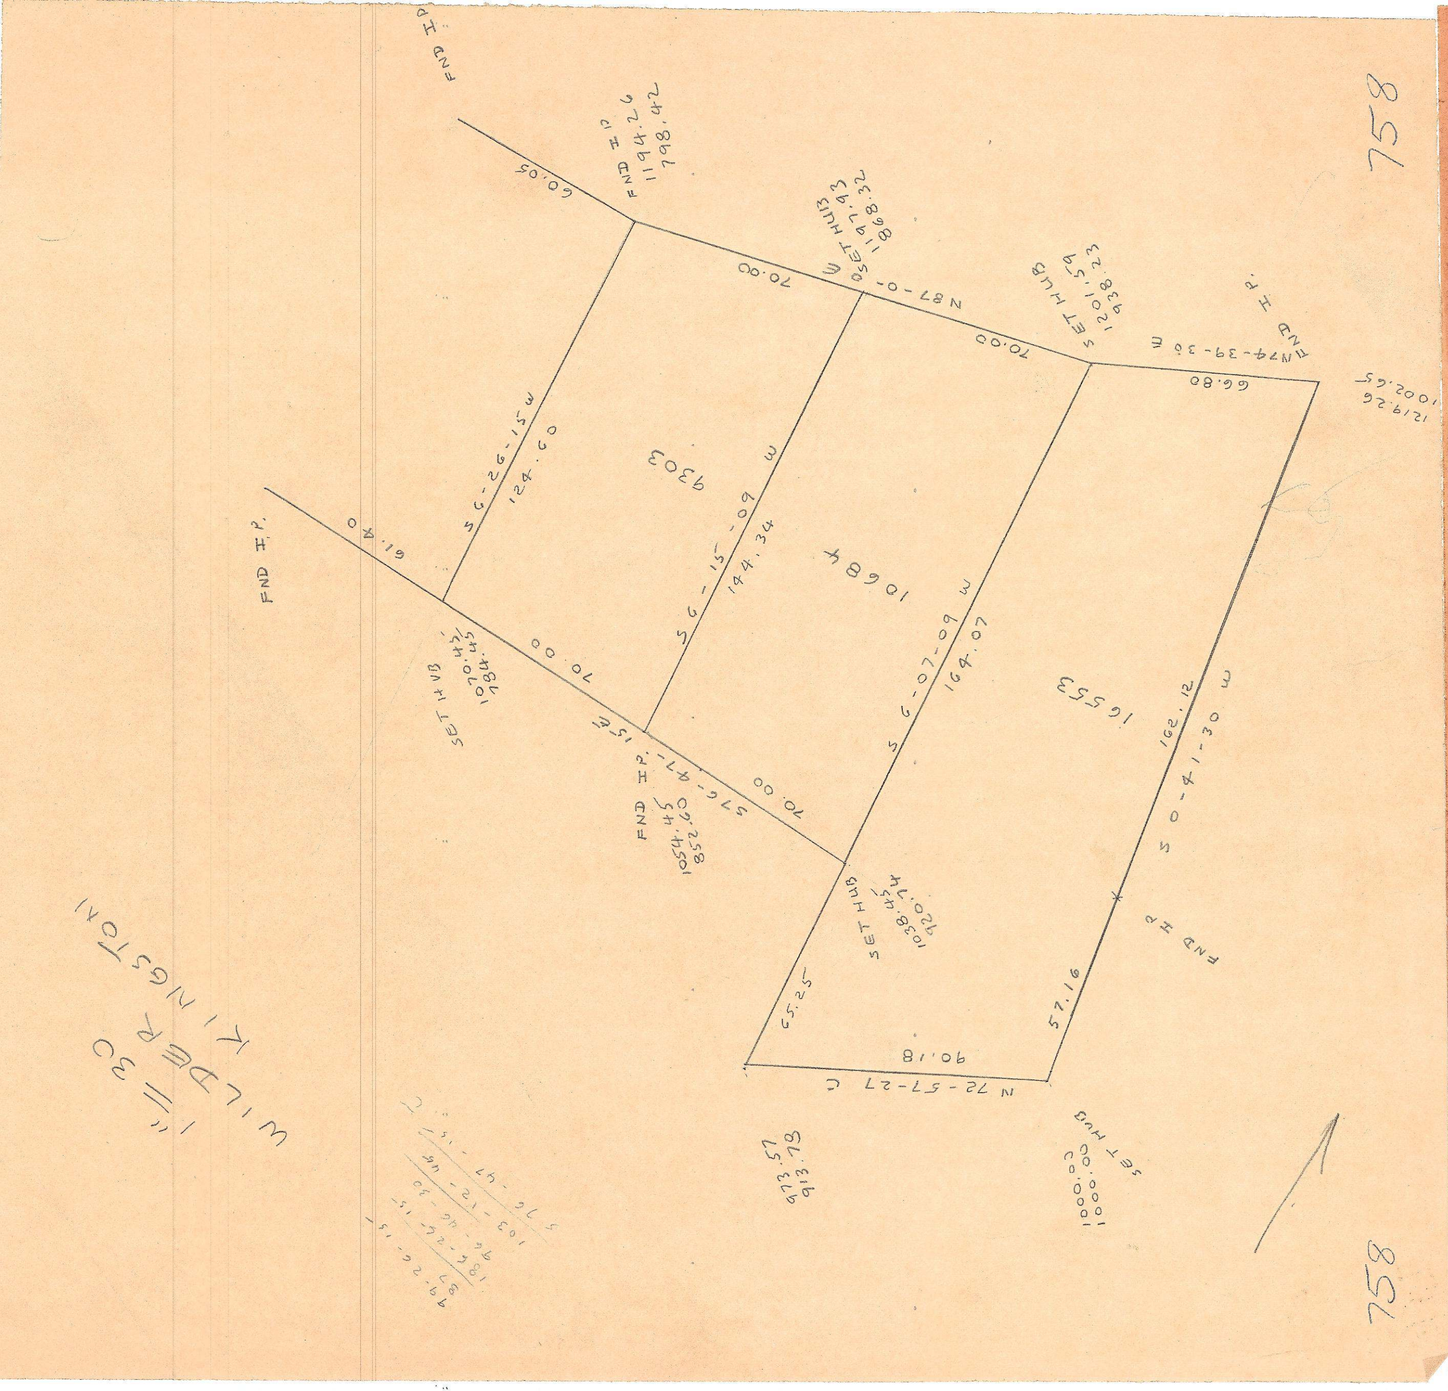

PLAN of LOTS
LAKE SHORE ROAD
KINGSTON, N. H.

SCALE 1"= 30' MARCH, 1970
PARKER SURVEY ASSOC. INC.
SEABROOK, N. H.
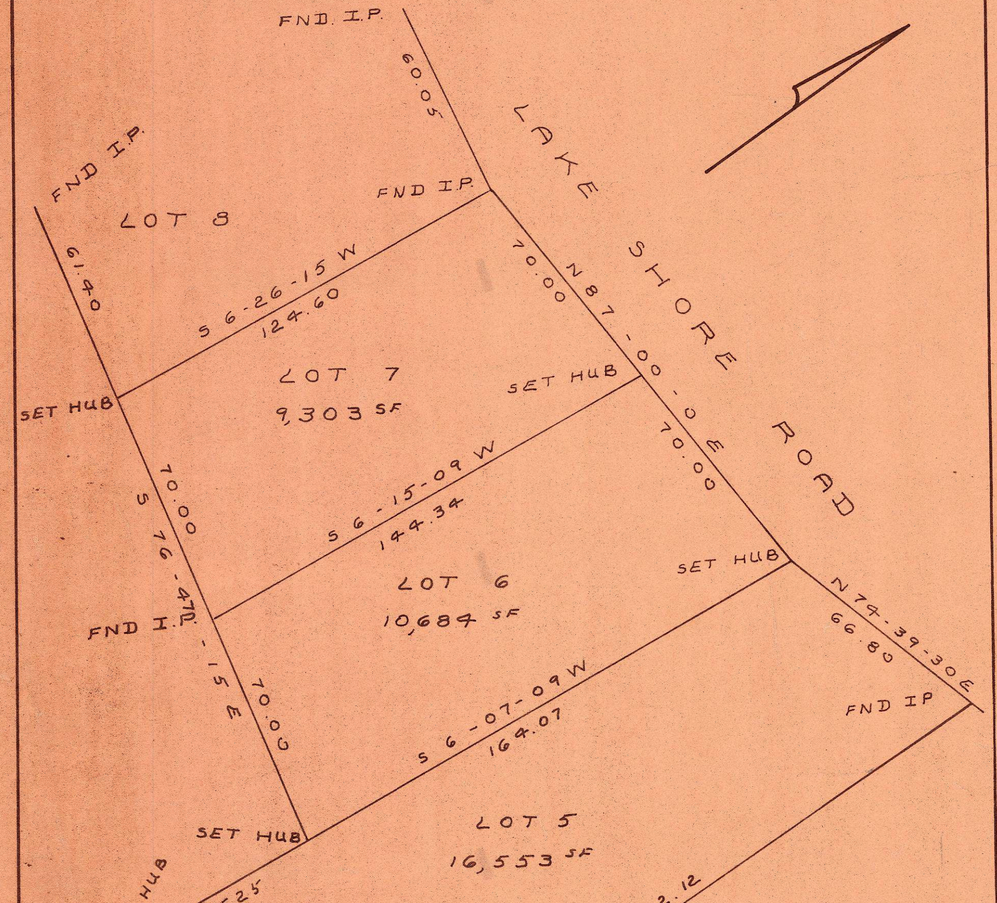
"NOTE" SEE ROCK. COUNTY RECORD PLAN# 0757 & 02093